HILLTOP - WEST BROAD STREETSCAPE
ROADWAY LAYOUT

0 50 100
GRAPHIC SCALE IN FEET

N

LEGEND
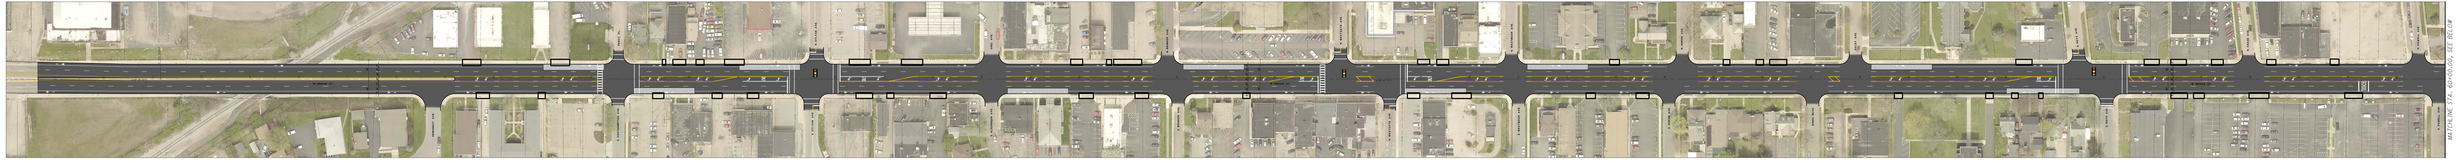
- COTA BUS PAD
- EXISTING DRIVE ACCESS
- SIGNALIZED INTERSECTION
- EXISTING CURB TO REMAIN