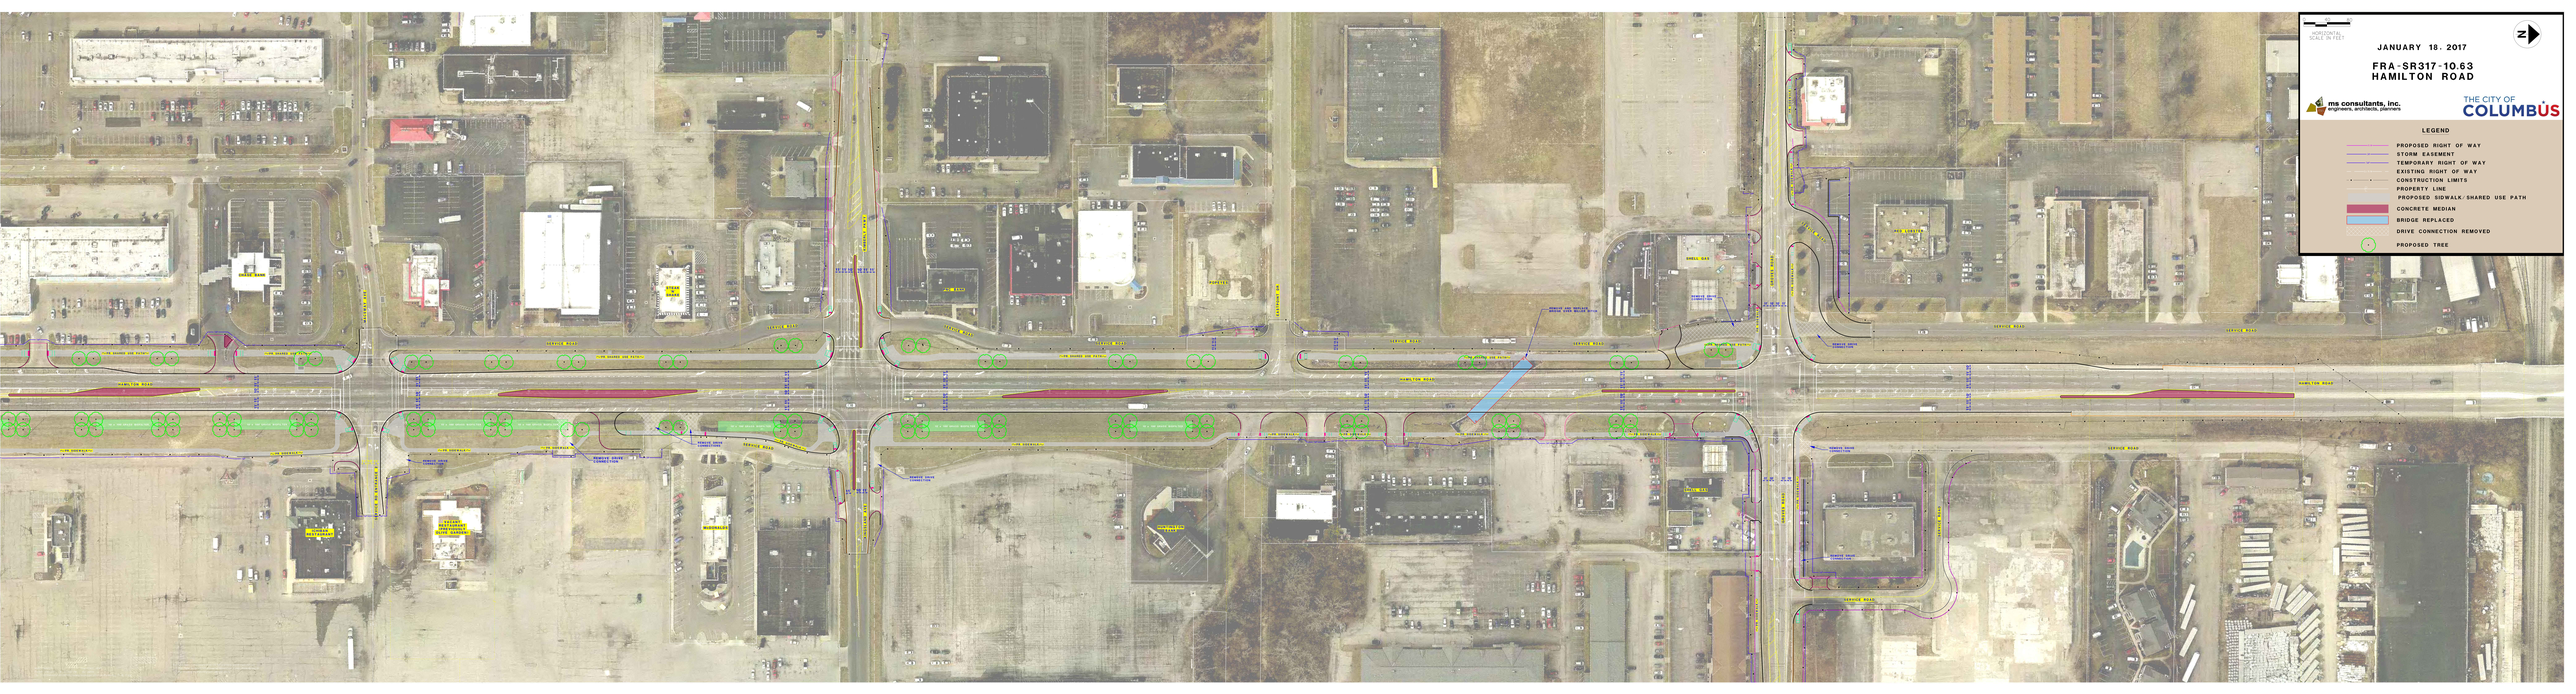
HORIZONTAL
SCALE IN FEET
JANUARY 18, 2017
FRA-SR317-10.63
HAMILTON ROAD
ms consultants, inc.
engineers, architects, planners
THE CITY OF
COLUMBUS
LEGEND
PROPOSED RIGHT OF WAY
STORM EASEMENT
TEMPORARY RIGHT OF WAY
EXISTING RIGHT OF WAY
CONSTRUCTION LIMITS
PROPERTY LINE
PROPOSED SIDEWALK/SHARED USE PATH
CONCRETE MEDIAN
BRIDGE REPLACED
DRIVE CONNECTION REMOVED
PROPOSED TREE
HAMILTON ROAD
SERVICE ROAD